Note:
1. Overlay board material: Steel.
2. Arch material: Molded Polyurethane
3. Overlay board width: 4 inches.
4. Customer responsible to verify all field dimentions.

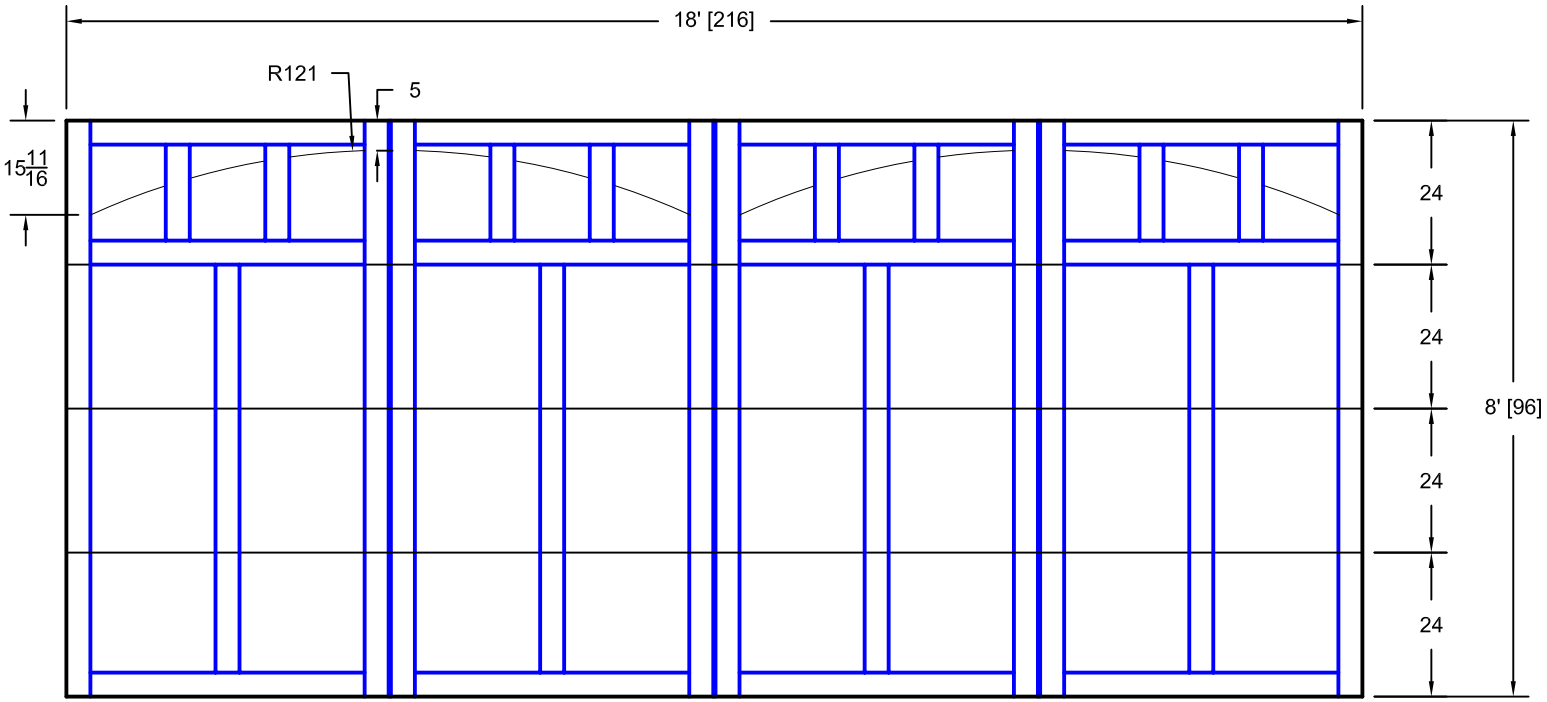

CUSTOMER APPROAL REQUIRED FOR MANUFACTURING

X_____

DRAWN BY DATE	E Gebhard 01-05-05	TITLE	Sage Creek w / Colonial Solid Arch Top S13 18' X 8'	Unless Otherwise Specified Dimentions are in Inches Tolerance on Fractions +/- 1/16, Decimals X.X +/- .03, X.XX +/- .01, X.XXX +/- .005, Angles +/- 0.5	1ST UNITED DOOR TECHNOLOGIES UDT 7255 S. KYRENE SUITE #104 TEMPE, AZ 85283 480-705-6632 480-705-8497 fax www.firstudt.com
CHECKED DATE		SIZE A	7S188013		REV A
APPD DATE		SCALE	WT. ACT.	SHEET	
APPD DATE					
APPD DATE					